Second Floor Plan

Second floor = 1300.8 sq.ft.

First floor = 374.7 sq.ft.
Second floor = 1300.8 sq.ft.
Third floor = 1300.8 sq.ft.
Total = 2976.3 sq.ft.

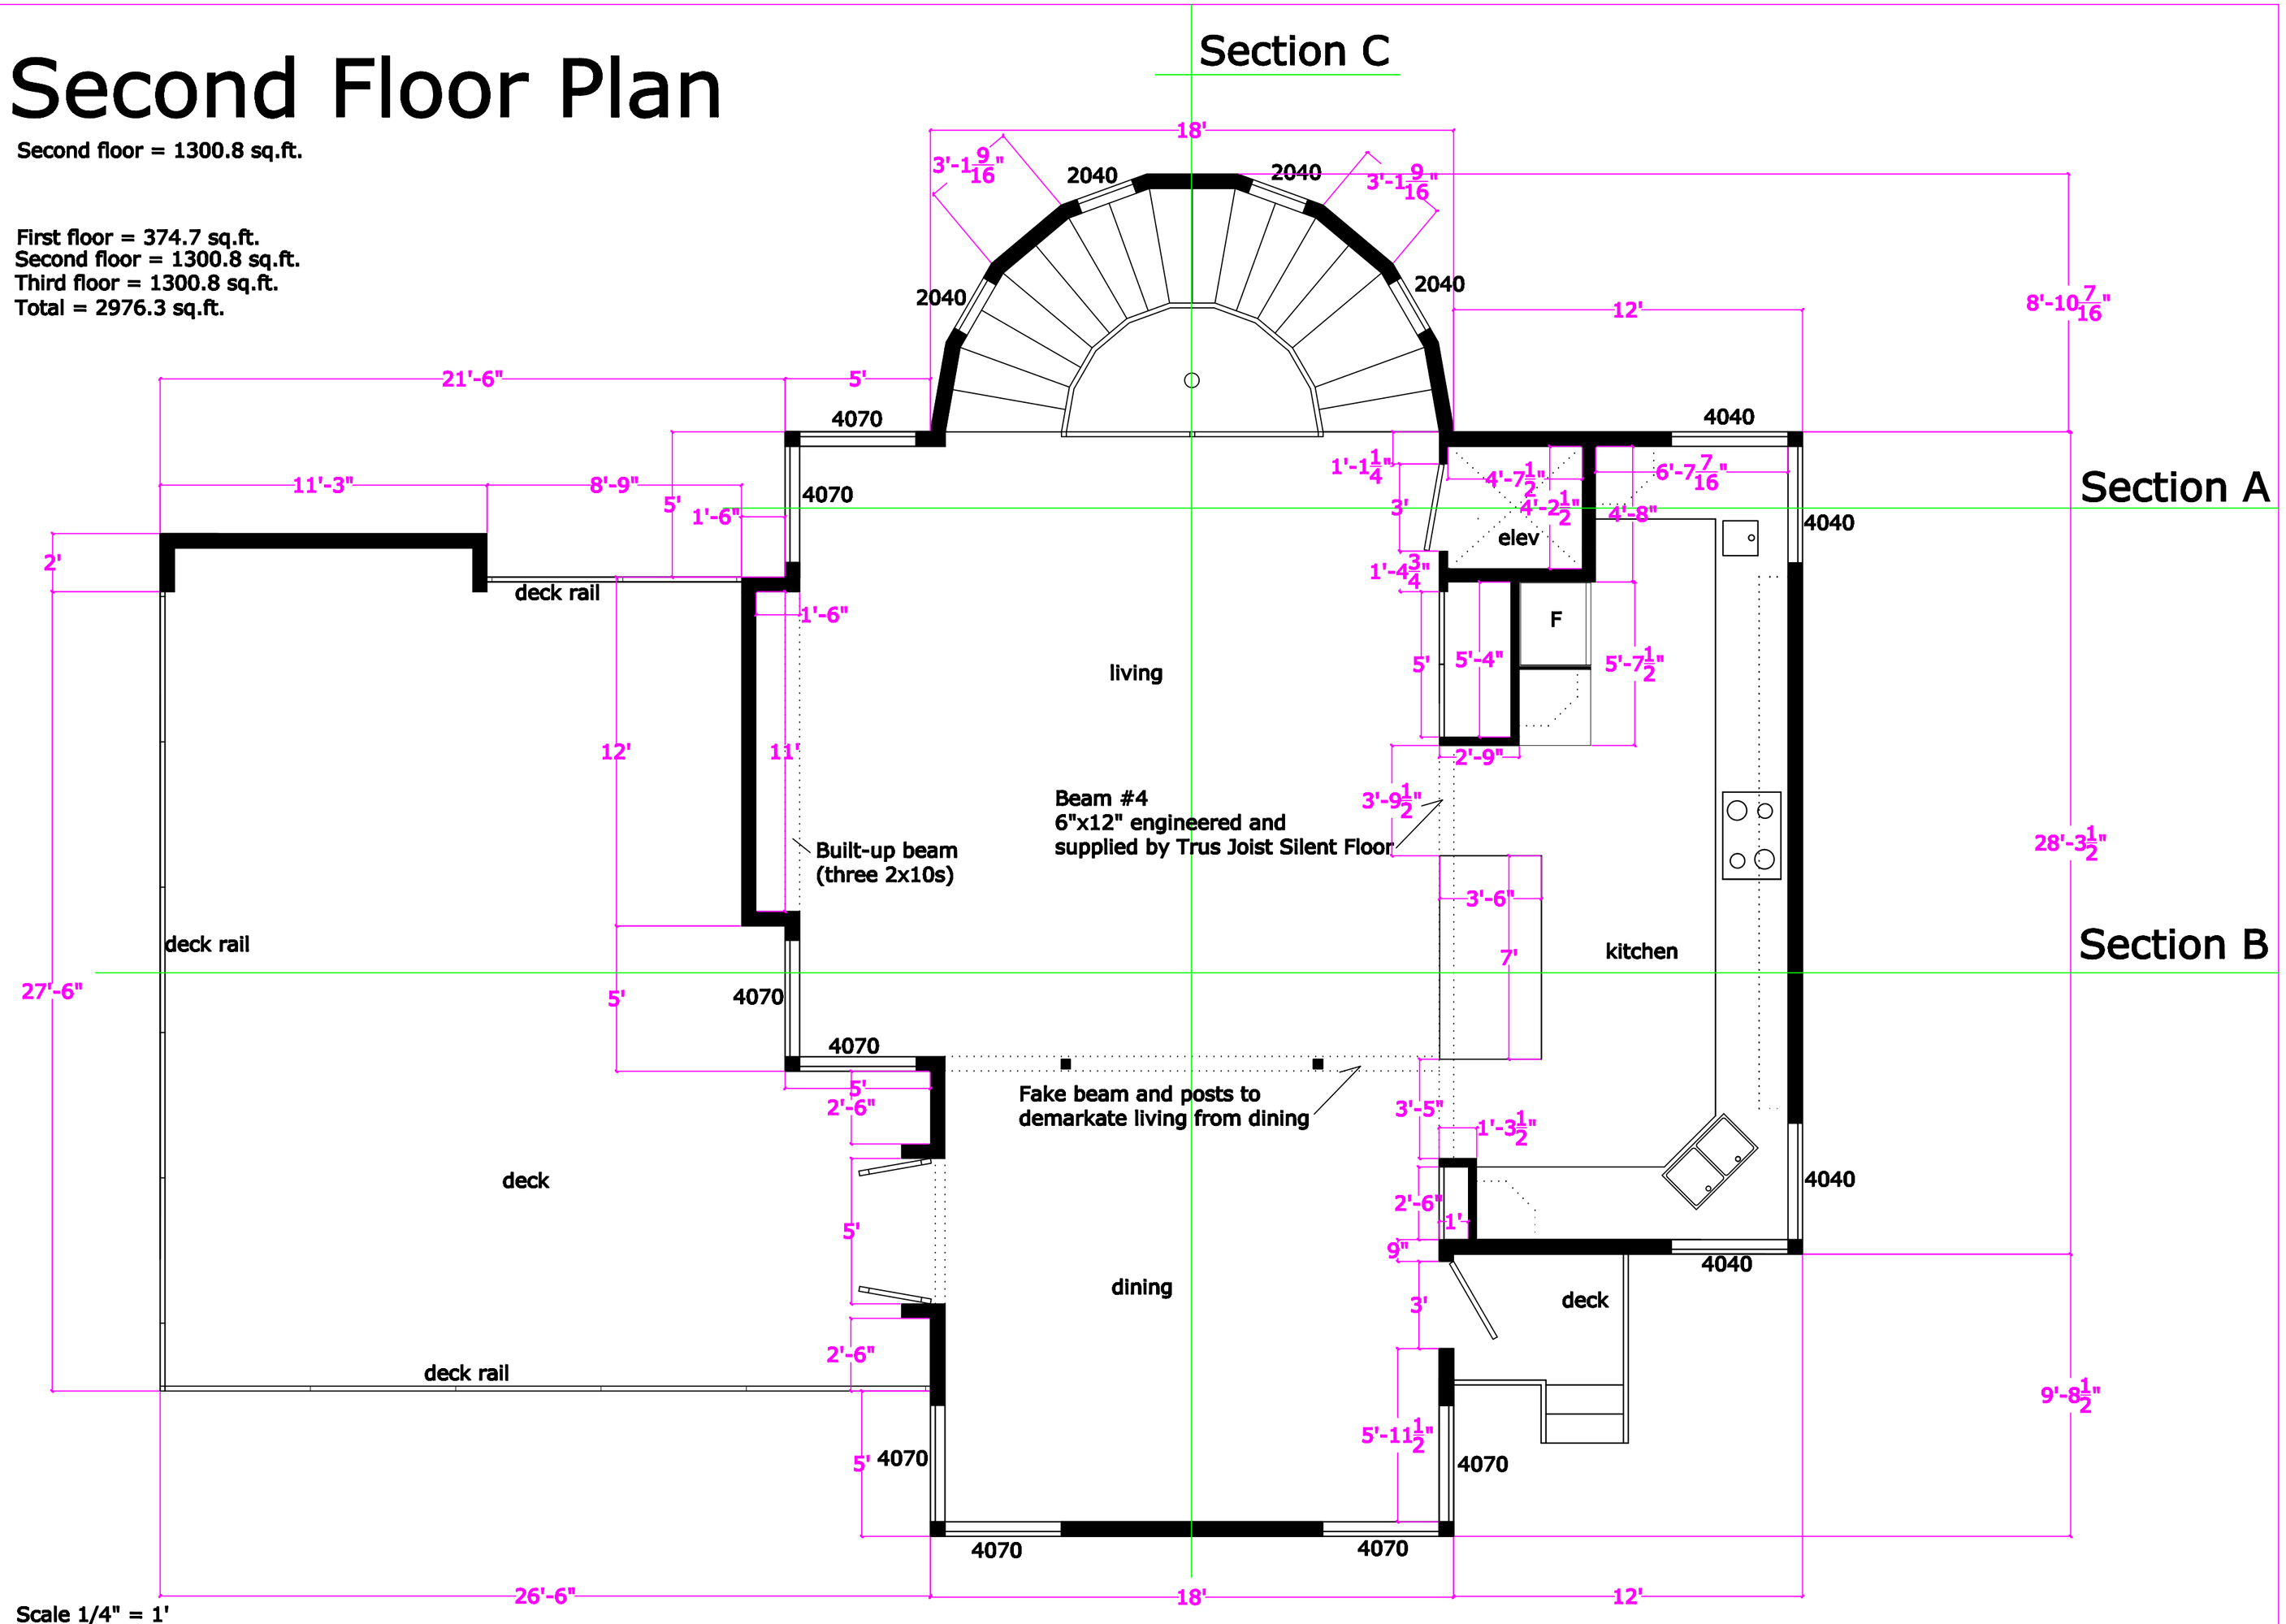

Scale 1/4" = 1'